NAME OF WORK : PROVIDING CEMENT CONCRETE ROADS TO INSPECTOR RAMAIAH ROAD AND SURABHI LAYOUT AT WARD NO.01

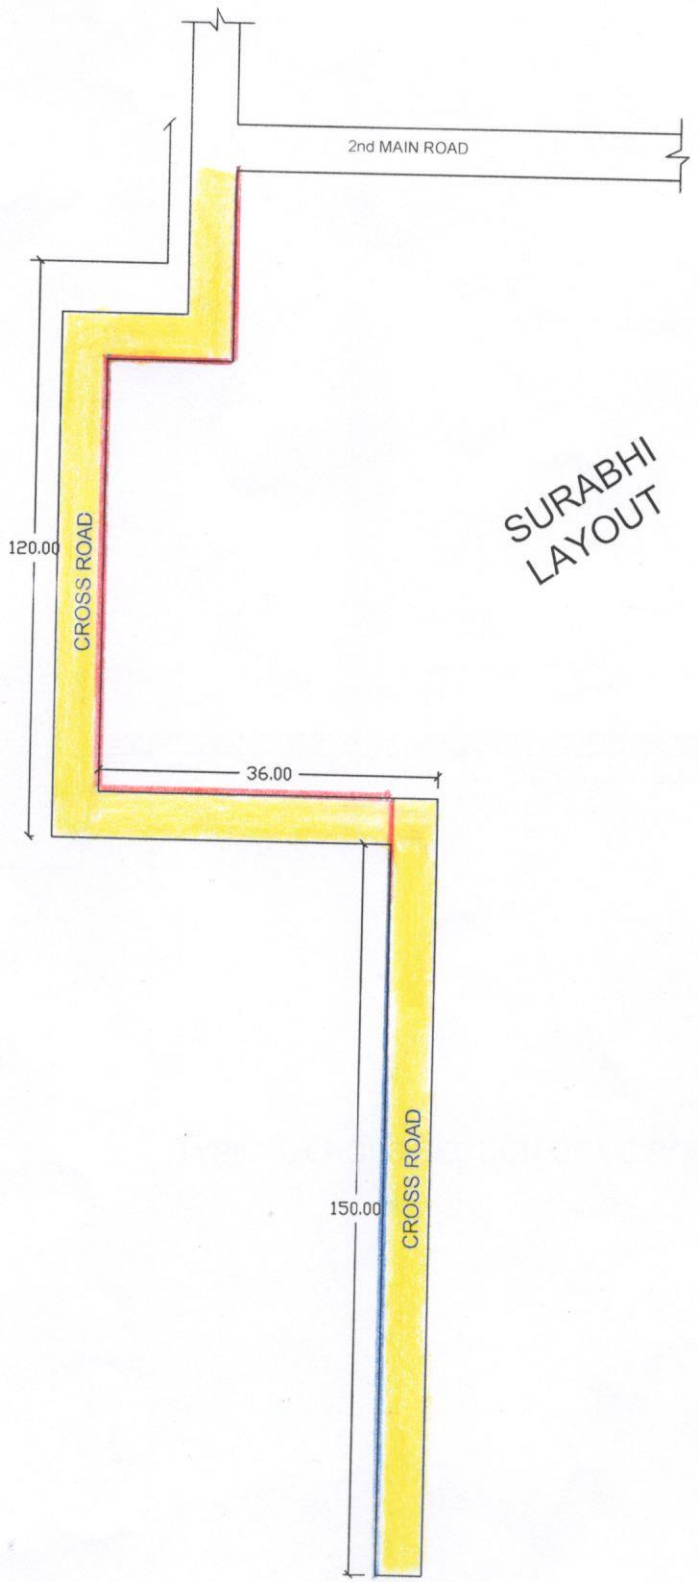

KEY : NOT TO SCALE

N

INDEX

- DESILTING DRAIN
- CC ROAD
- CC DRAIN

Assistant Engineer
Ward No.01
B.B.M.P

Assistant Executive Engineer
Yelahanka Sub-Division
B.B.M.P

NAME OF WORK : PROVIDING CEMENT CONCRETE ROADS TO INSPECTOR RAMAIAH ROAD AND SURABHI LAYOUT AT WARD NO.01

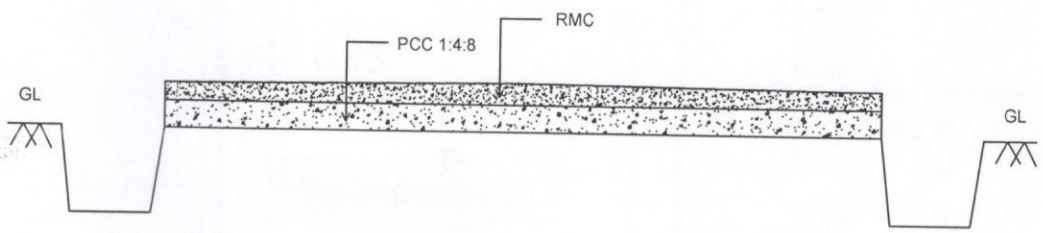

TYPICAL CROSS SECTION OF CC ROAD

NAME OF WORK : PROVIDING CEMENT CONCRETE ROADS TO INSPECTOR RAMAIAH ROAD AND SURABHI LAYOUT AT WARD NO.01

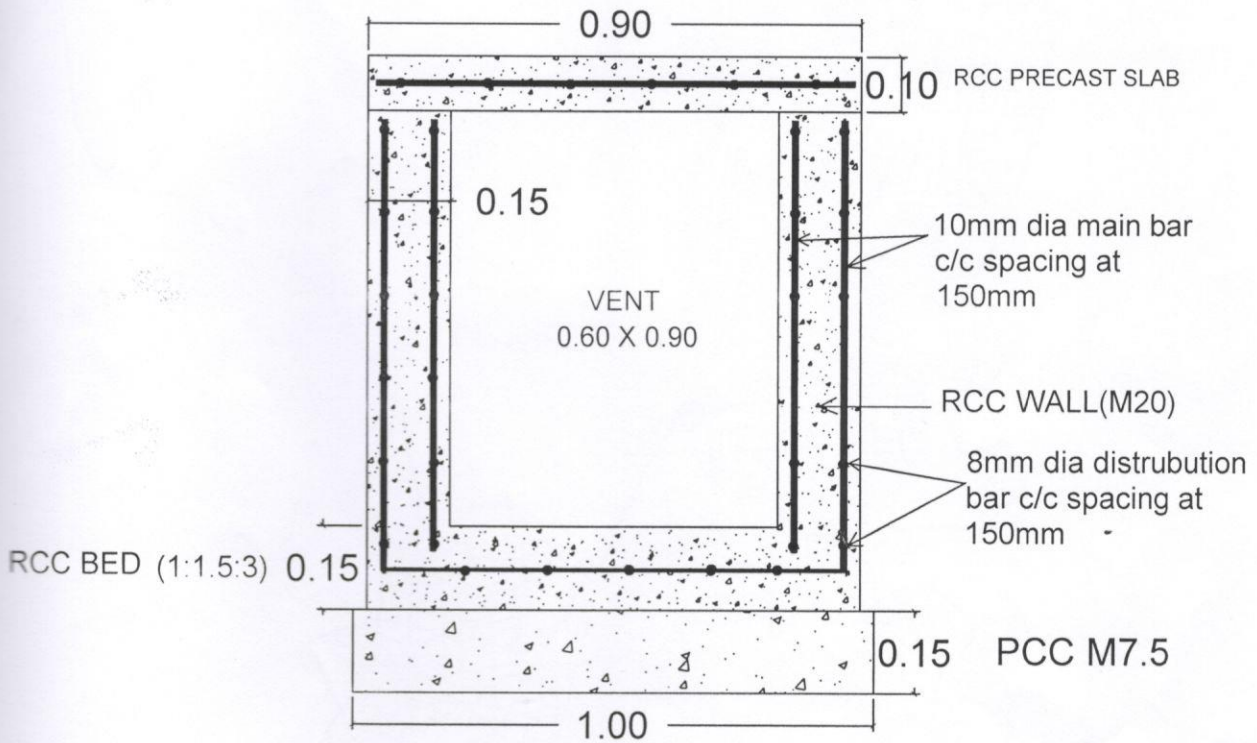

CROSS SECTION OF RCC DRAIN

YELAHANKA ZONE
WARD 1-KEMPEGOWDA WARD

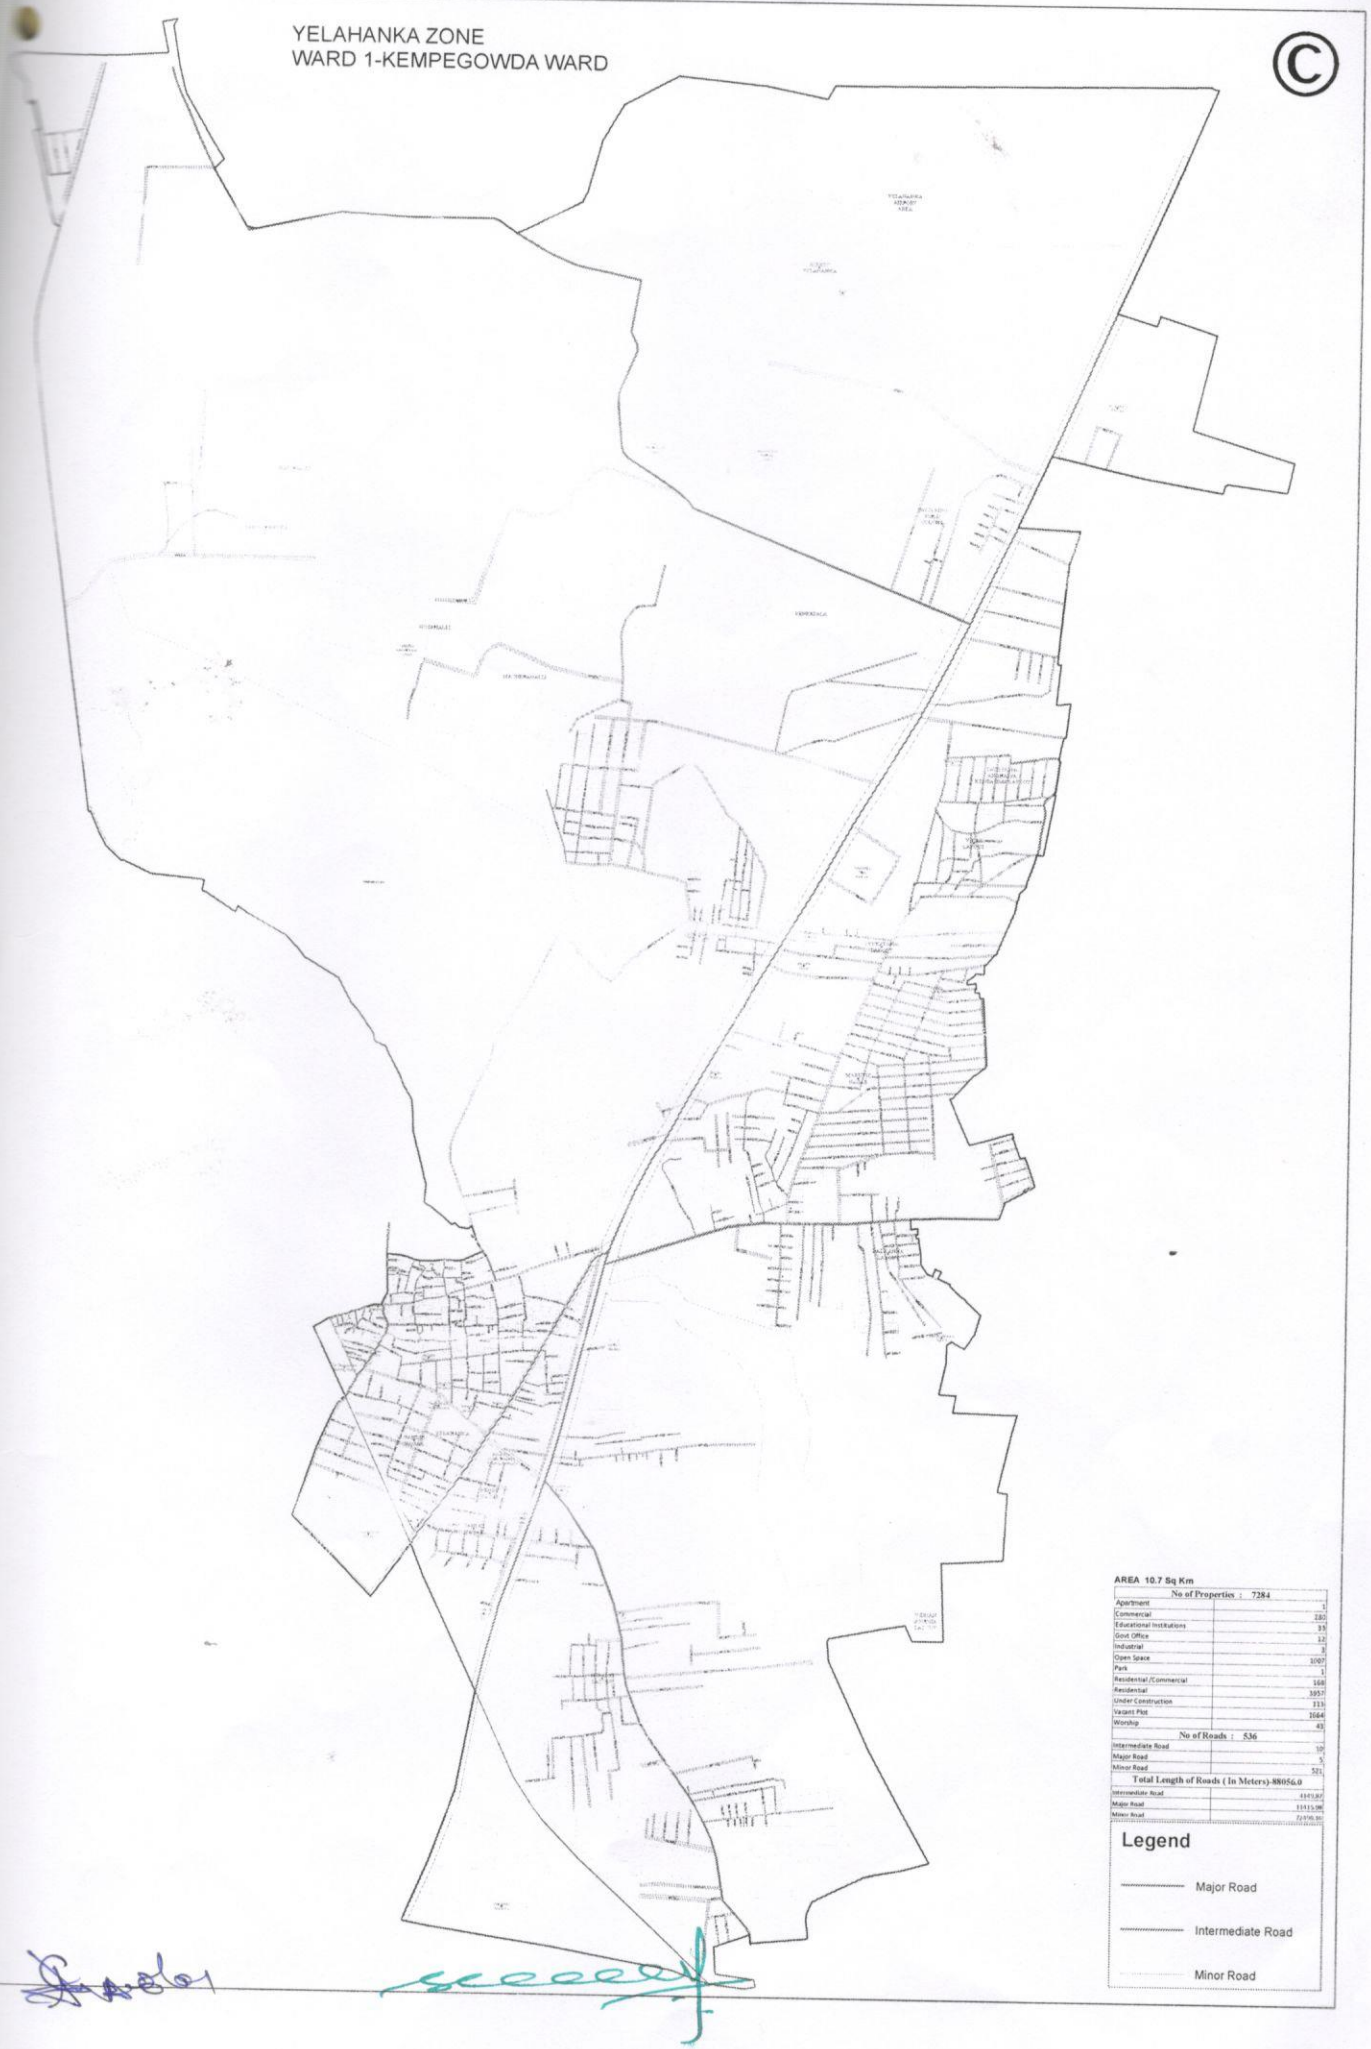

AREA 10.7 Sq Km

No of Properties : 7284	
Apartment	1
Commercial	280
Educational Institutions	19
Govt Office	12
Industrial	3
Open Space	1087
Park	1
Residential /Commercial	168
Residential	3957
Under Construction	113
Vacant Plot	1044
Worship	43
No of Roads : 536	
Intermediate Road	10
Major Road	5
Minor Road	521
Total Length of Roads (In Meters)-88056.0	
Intermediate Road	13471.87
Major Road	11115.06
Minor Road	72490.35

Legend

- Major Road
- Intermediate Road
- Minor Road